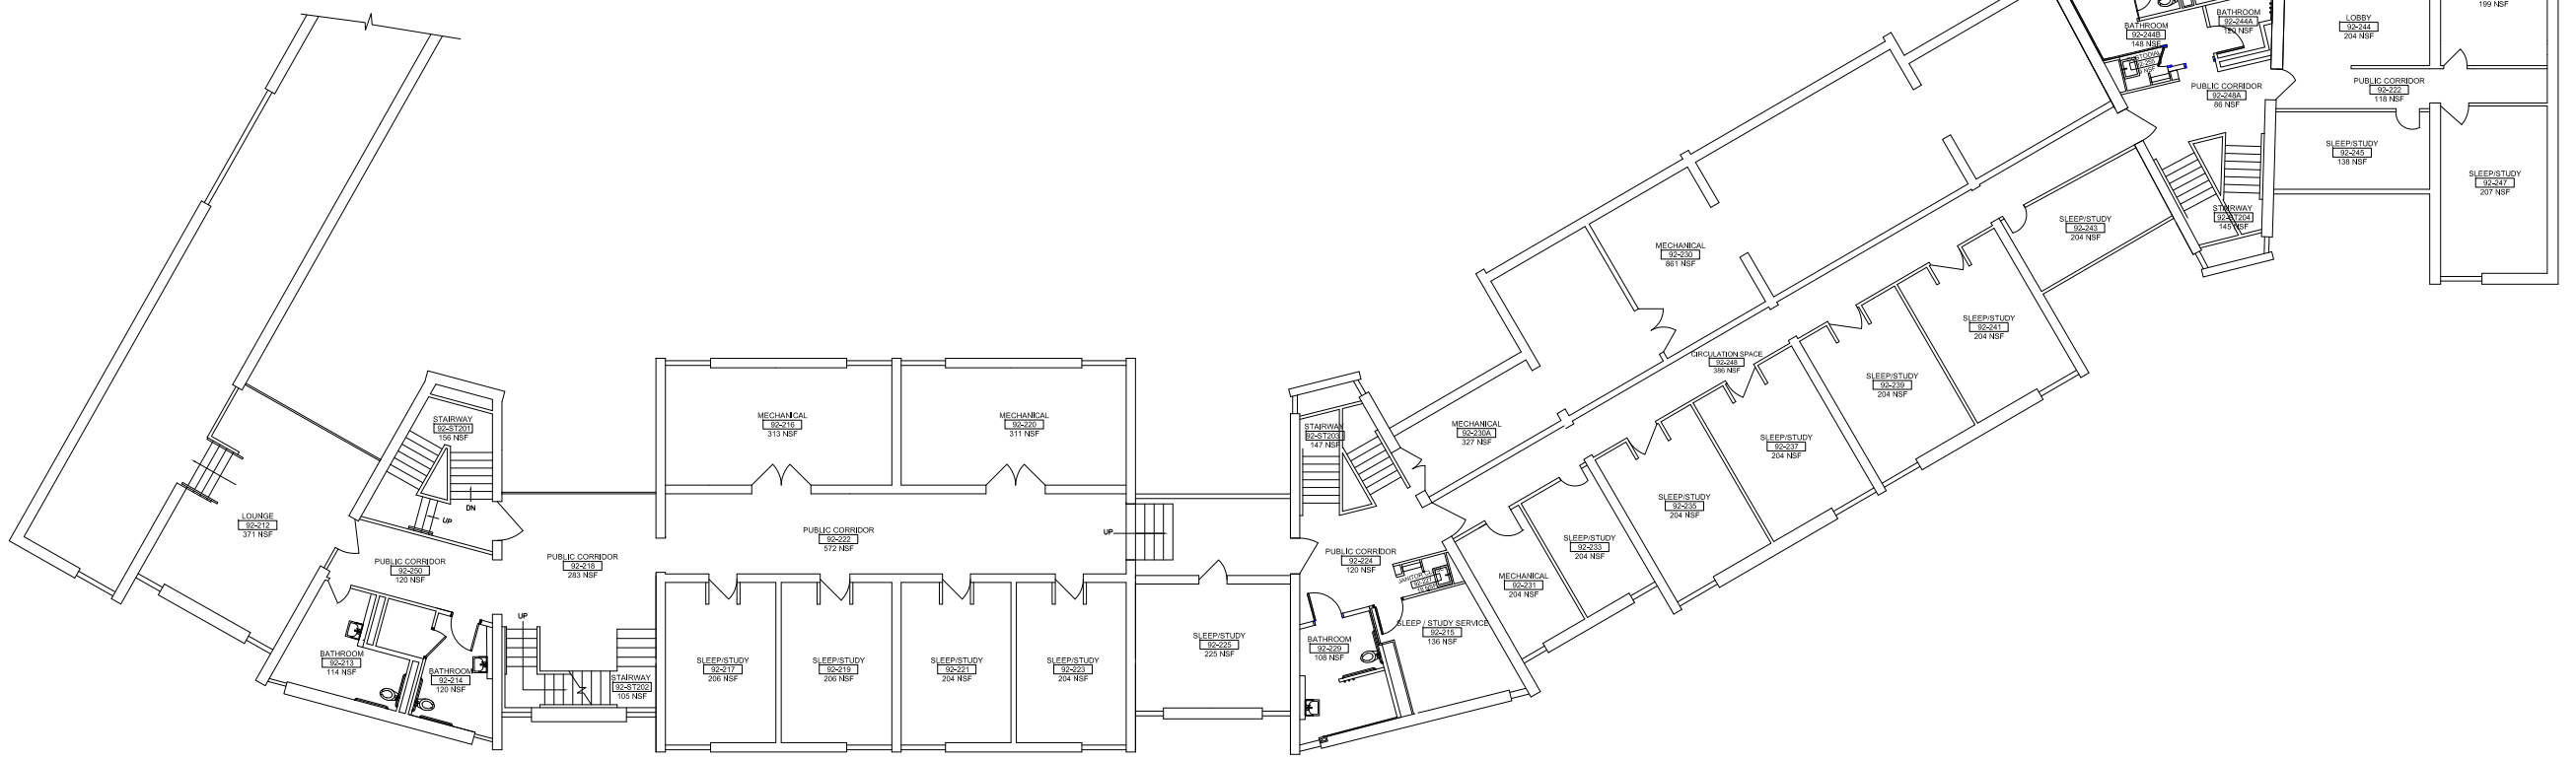

BRANDEIS UNIVERSITY
OFFICE OF CAPITAL PROJECTS

415 SOUTH STREET
WALTHAM, MA 01801

REV.	DATE	REMARK
X	XX-XX-XX	XXXXXXXX

DRAWING TITLE:
EAST HASSENFELD
SECOND LEVEL
FLOOR PLAN

DRAWN BY:
S.Feaster

SCALE
NOT TO SCALE

DATE
07/19/2018

DRAWING NUMBER
A1.01

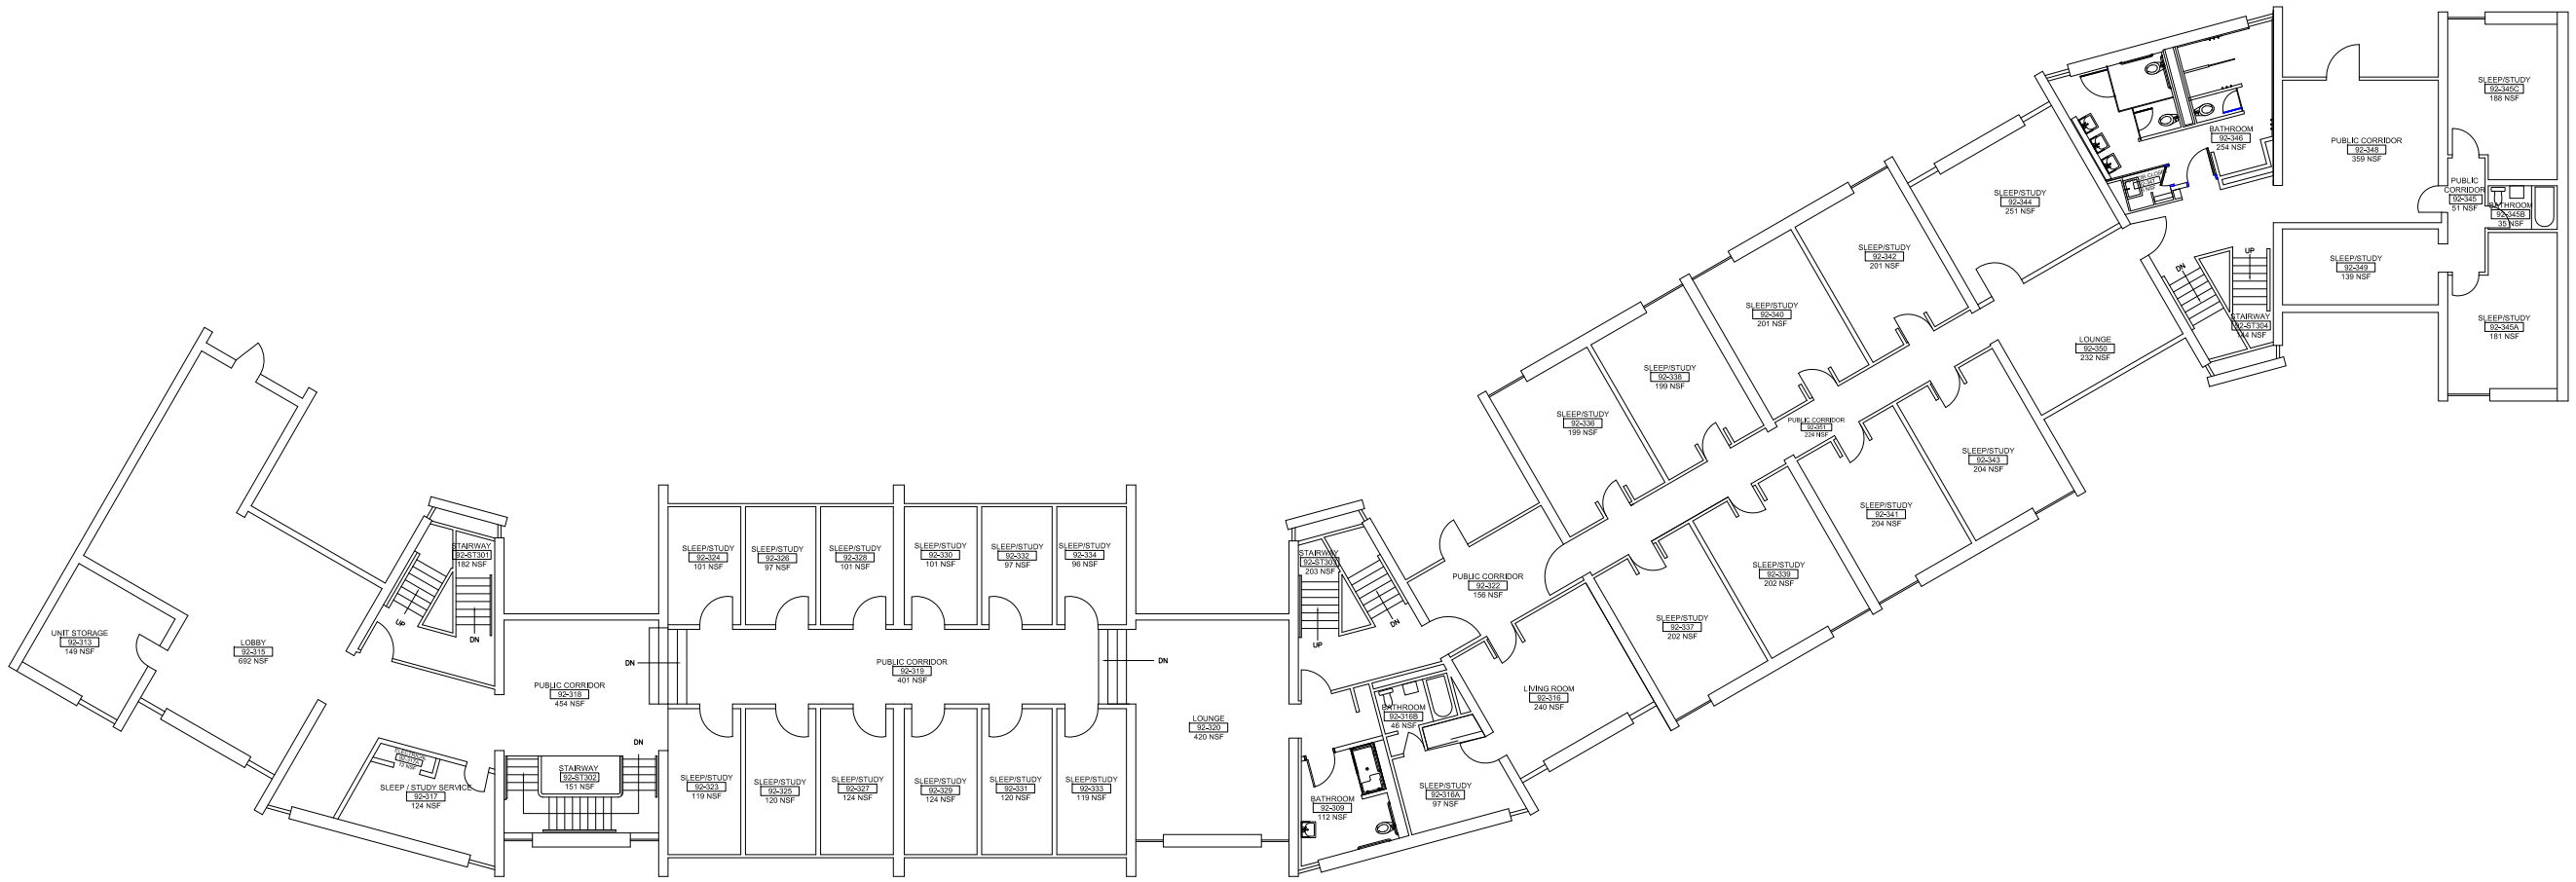

BRANDEIS UNIVERSITY
OFFICE OF CAPITAL PROJECTS

415 SOUTH STREET
WALTHAM, MA 01801

REV.	DATE	REMARK
x	xx-x-xxx	xxxxxxxx

DRAWING TITLE:

EAST HASSENFELD
THIRD LEVEL
FLOOR PLAN

DRAWN BY:
S.Feaster

SCALE
NOT TO SCALE

DATE
07/19/2018

DRAWING NUMBER
A1.02

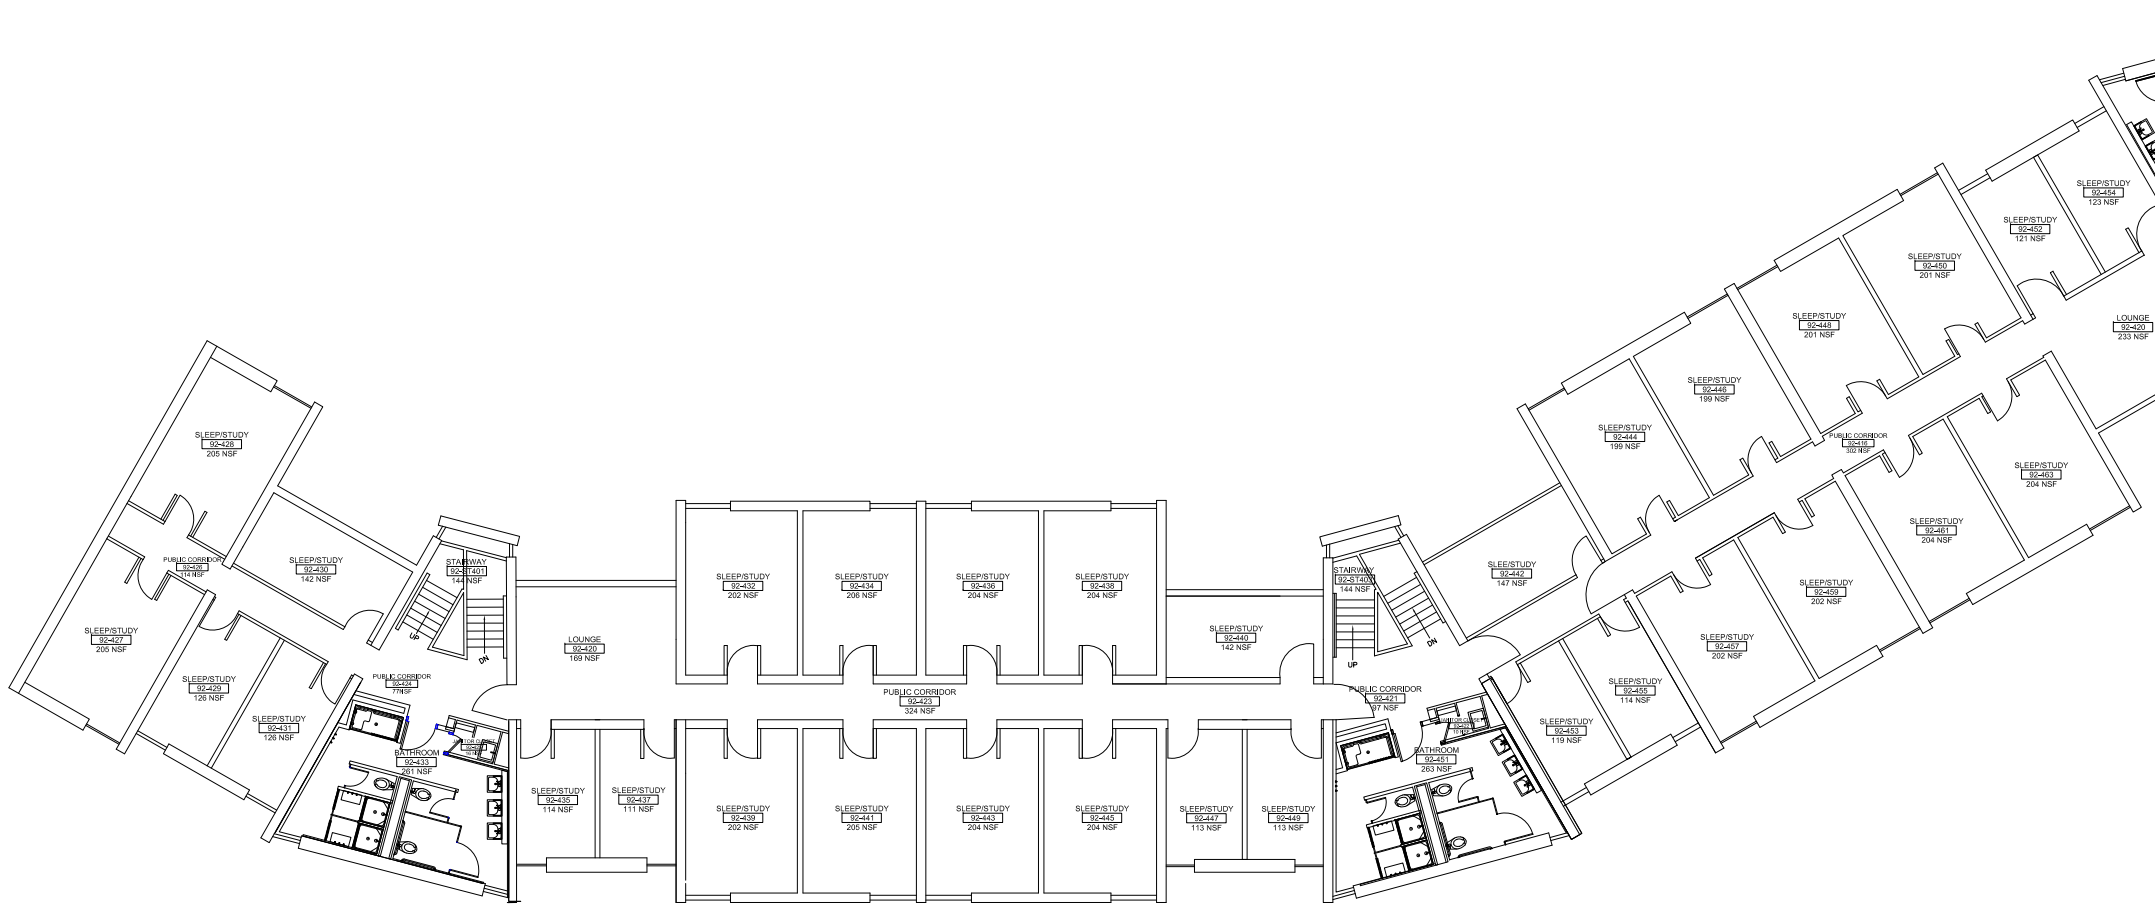

BRANDEIS UNIVERSITY
OFFICE OF CAPITAL PROJECTS

415 SOUTH STREET
WALTHAM, MA 01801

REV.	DATE	REMARK
x	xx-x-xx	xxxxxxxx

DRAWING TITLE:
EAST HASSENFELD
FOURTH LEVEL
FLOOR PLAN

DRAWN BY:
S.Feaster

SCALE
NOT TO SCALE

DATE
07/19/2018

DRAWING NUMBER
A1.03

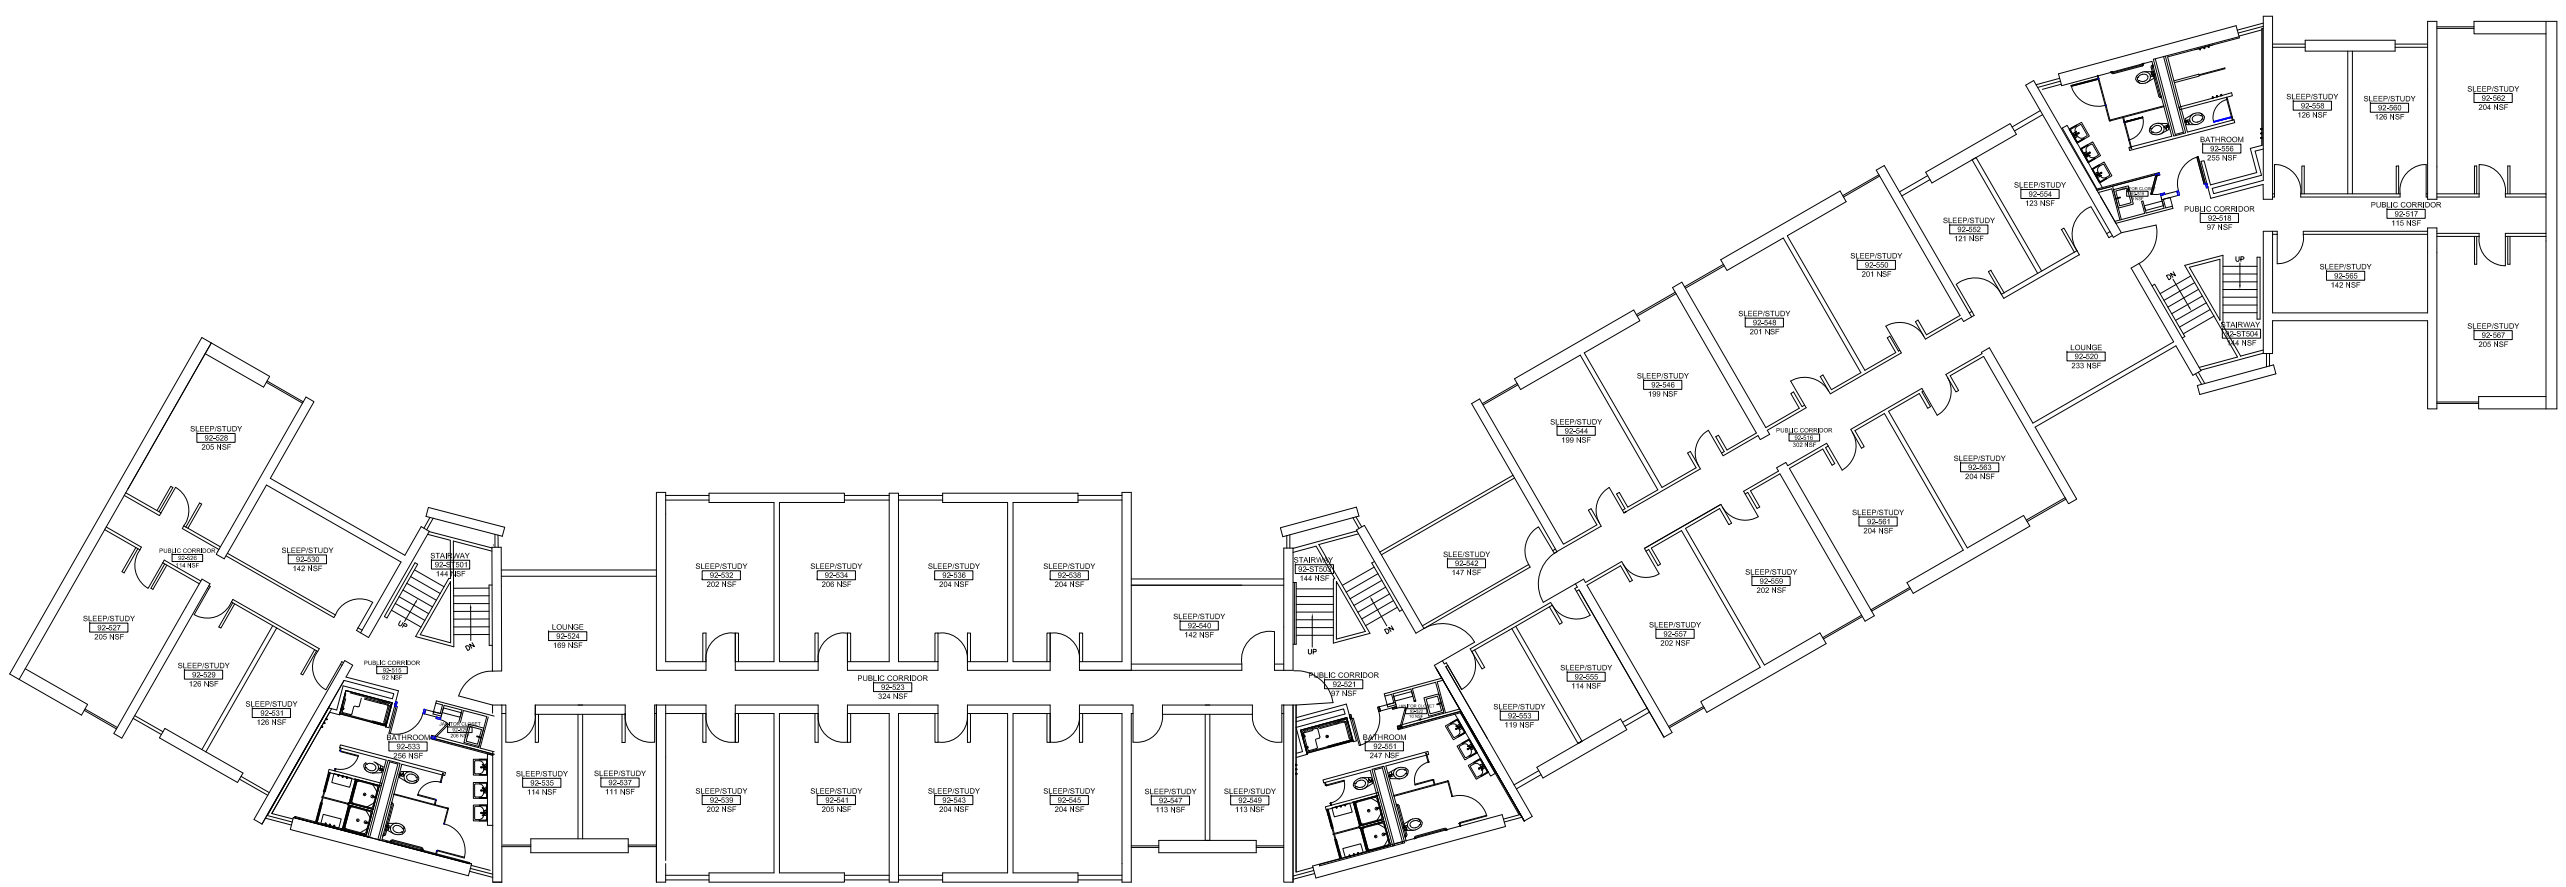

BRANDEIS UNIVERSITY
OFFICE OF CAPITAL PROJECTS

415 SOUTH STREET
WALTHAM, MA 01801

REV.	DATE	REMARK
x	xx-x-xx	xxxxxxxx

DRAWING TITLE:
EAST HASSENFELD
FIFTH LEVEL
FLOOR PLAN

DRAWN BY:
S.Feaster

SCALE
NOT TO SCALE

DATE
07/19/2018

DRAWING NUMBER
A1.04

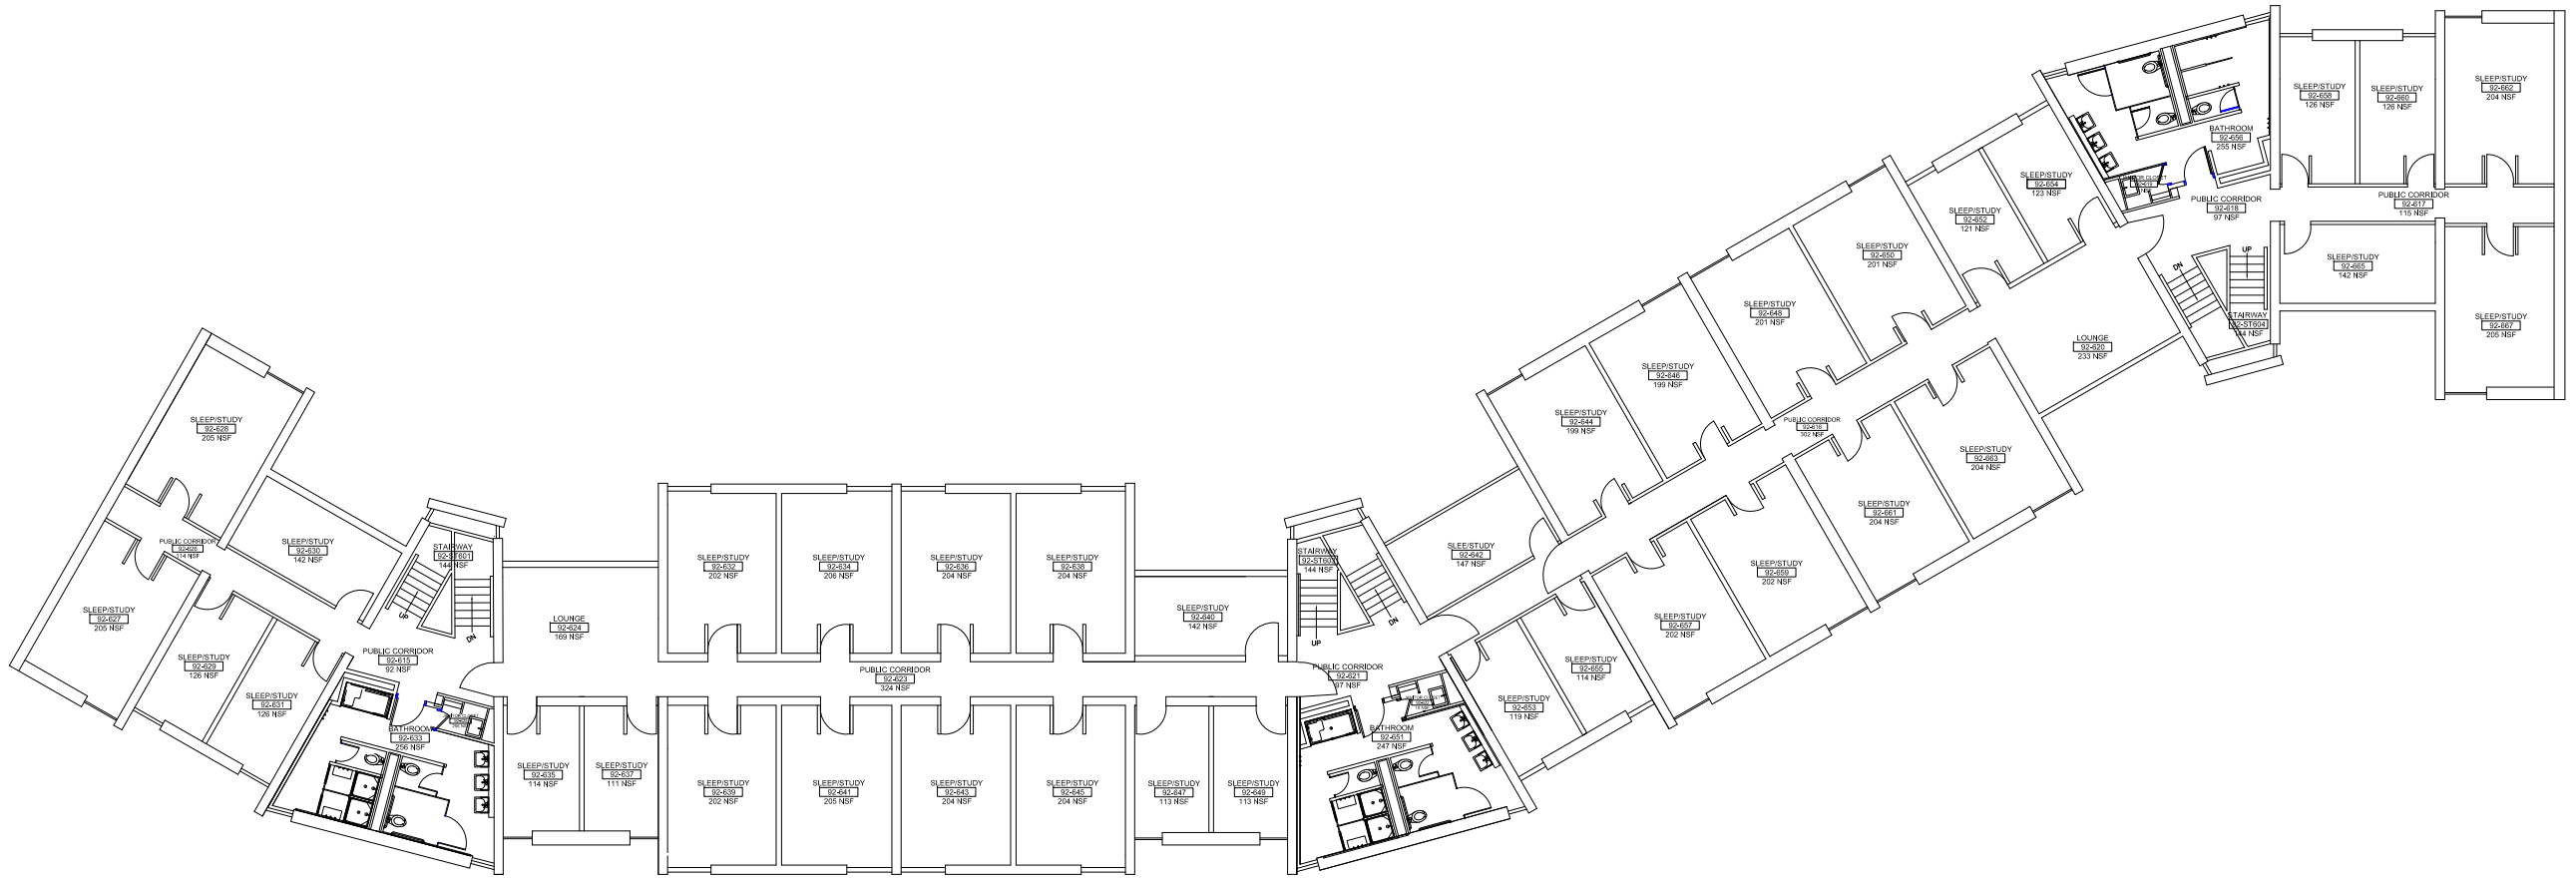

BRANDEIS UNIVERSITY
OFFICE OF CAPITAL PROJECTS

415 SOUTH STREET
WALTHAM, MA 01801

REV.	DATE	REMARK
x	xx-x-xx	xxxxxxxx

DRAWING TITLE:

EAST HASSENFELD
SIXTH LEVEL
FLOOR PLAN

DRAWN BY:
S.Feaster

SCALE
NOT TO SCALE

DATE
07/19/2018

DRAWING NUMBER

A1.05